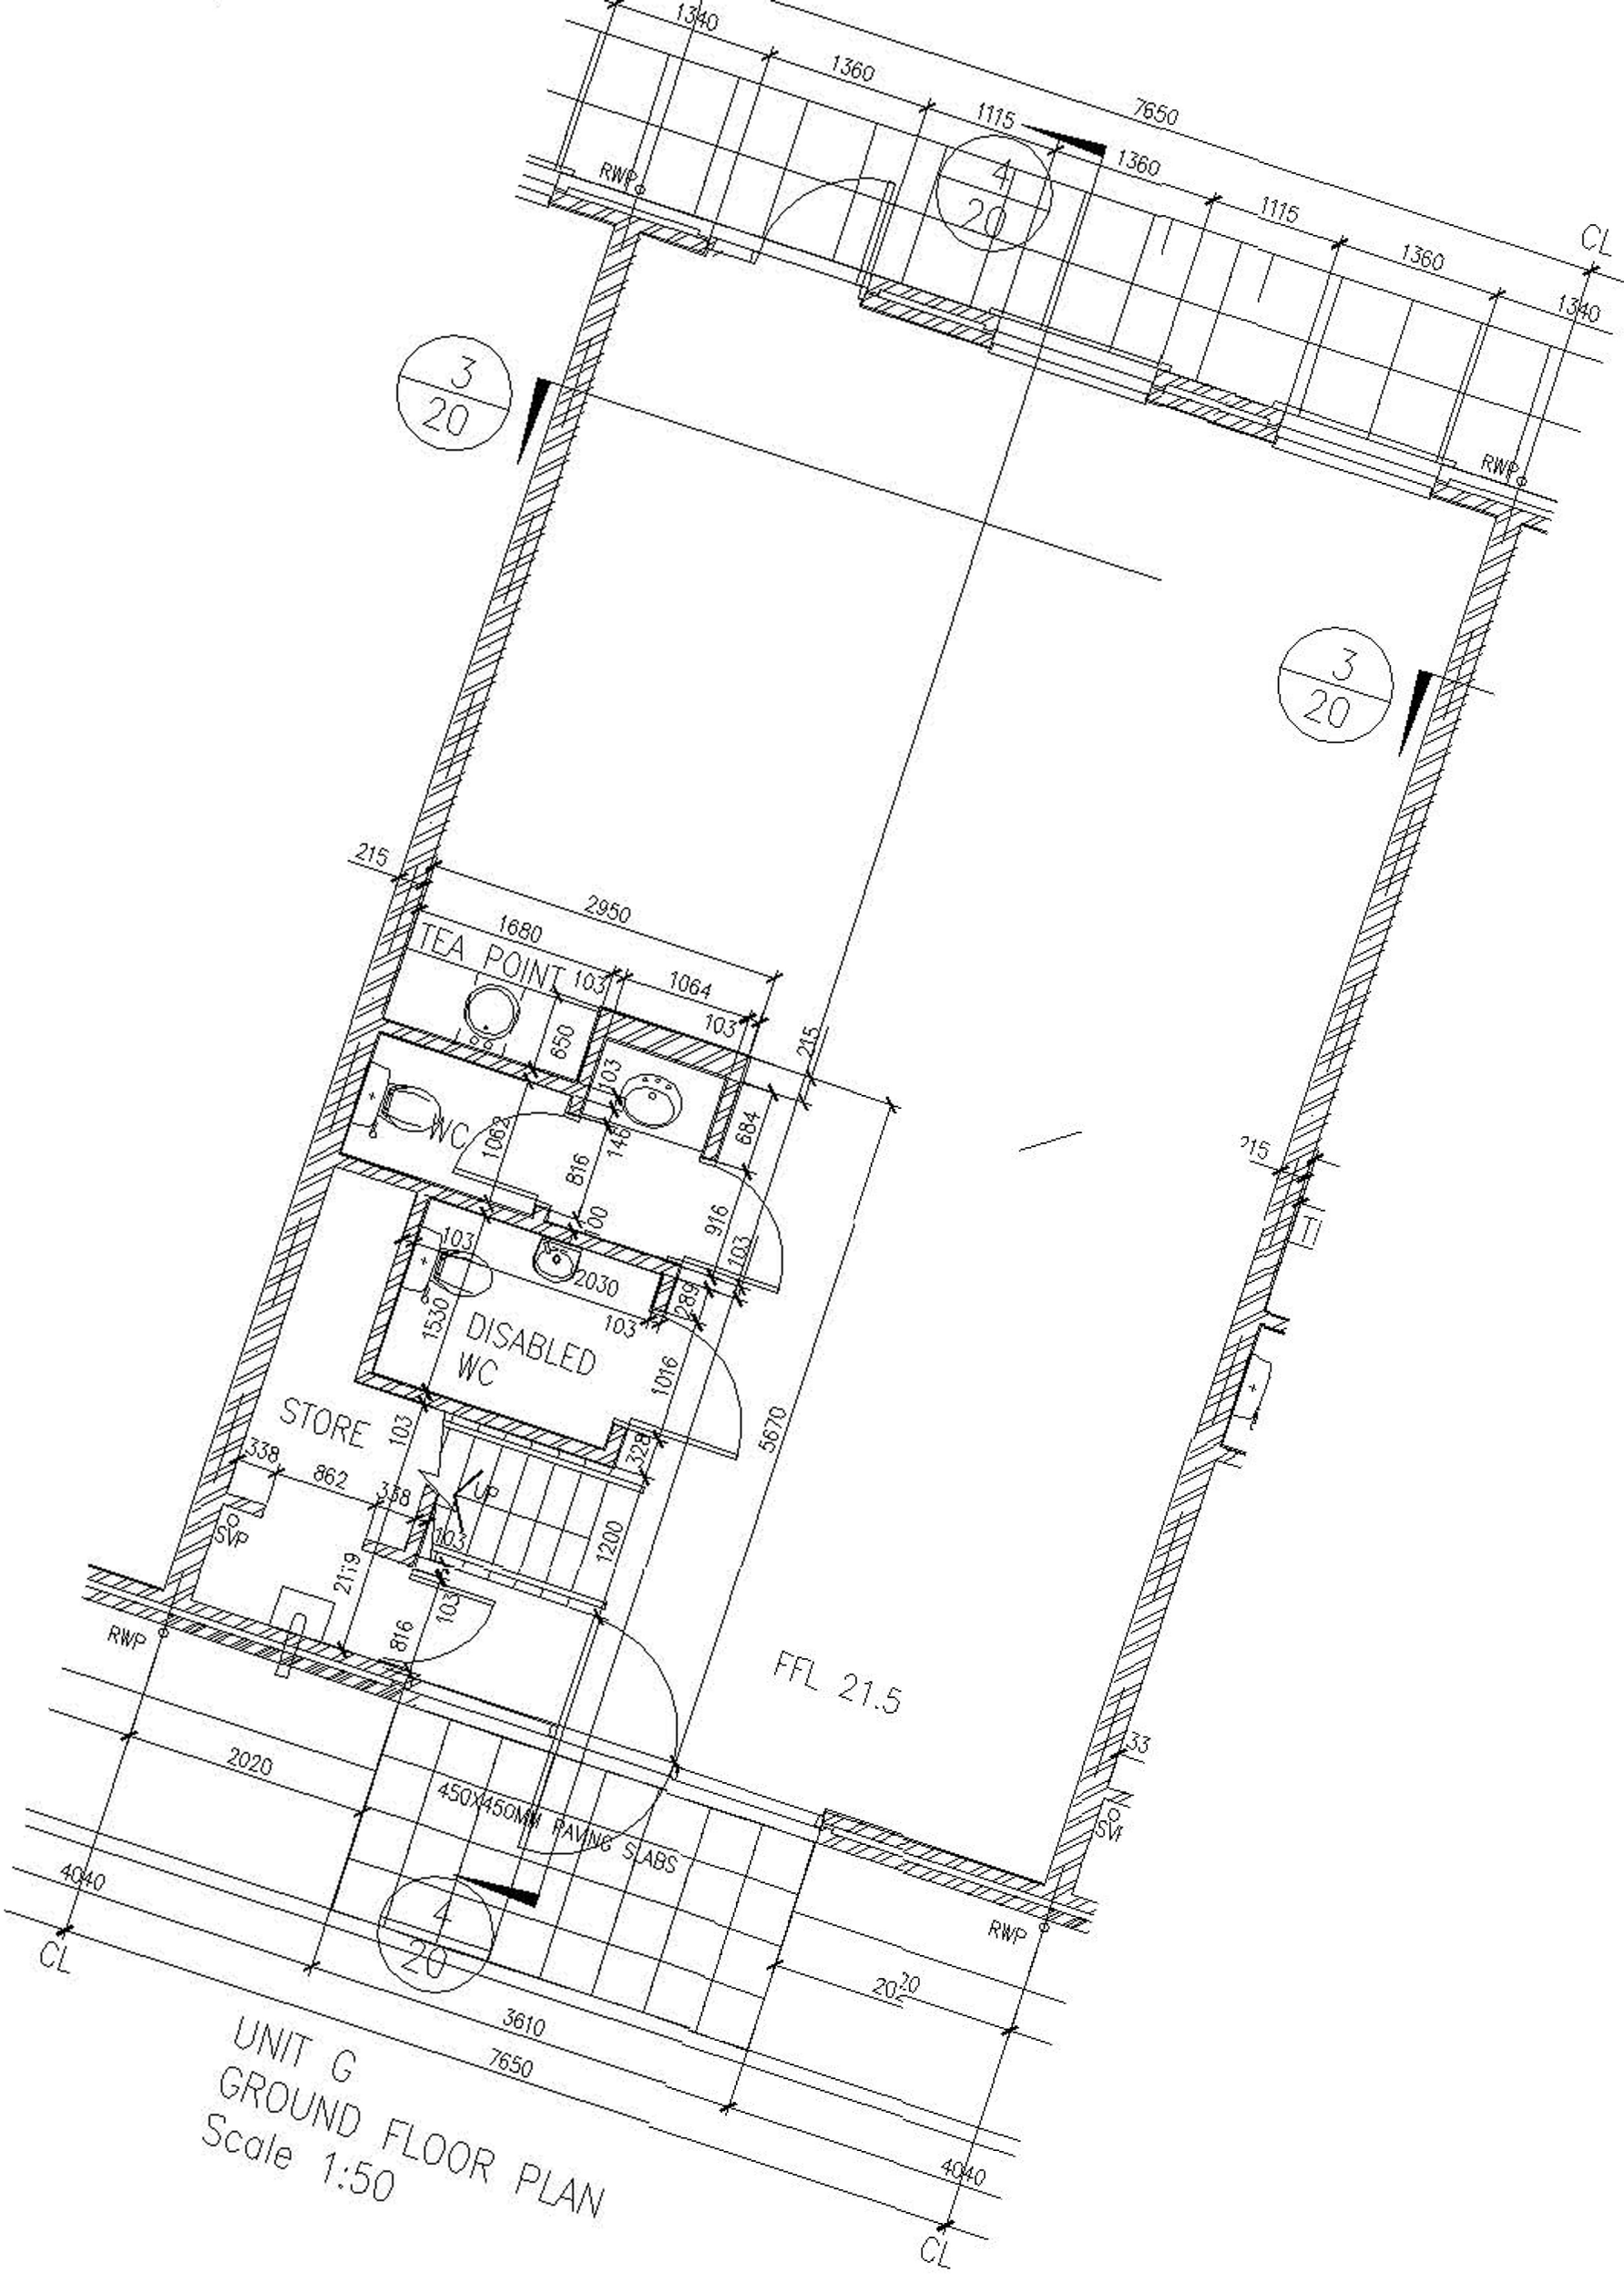

UNIT G
GROUND FLOOR PLAN
Scale 1:50