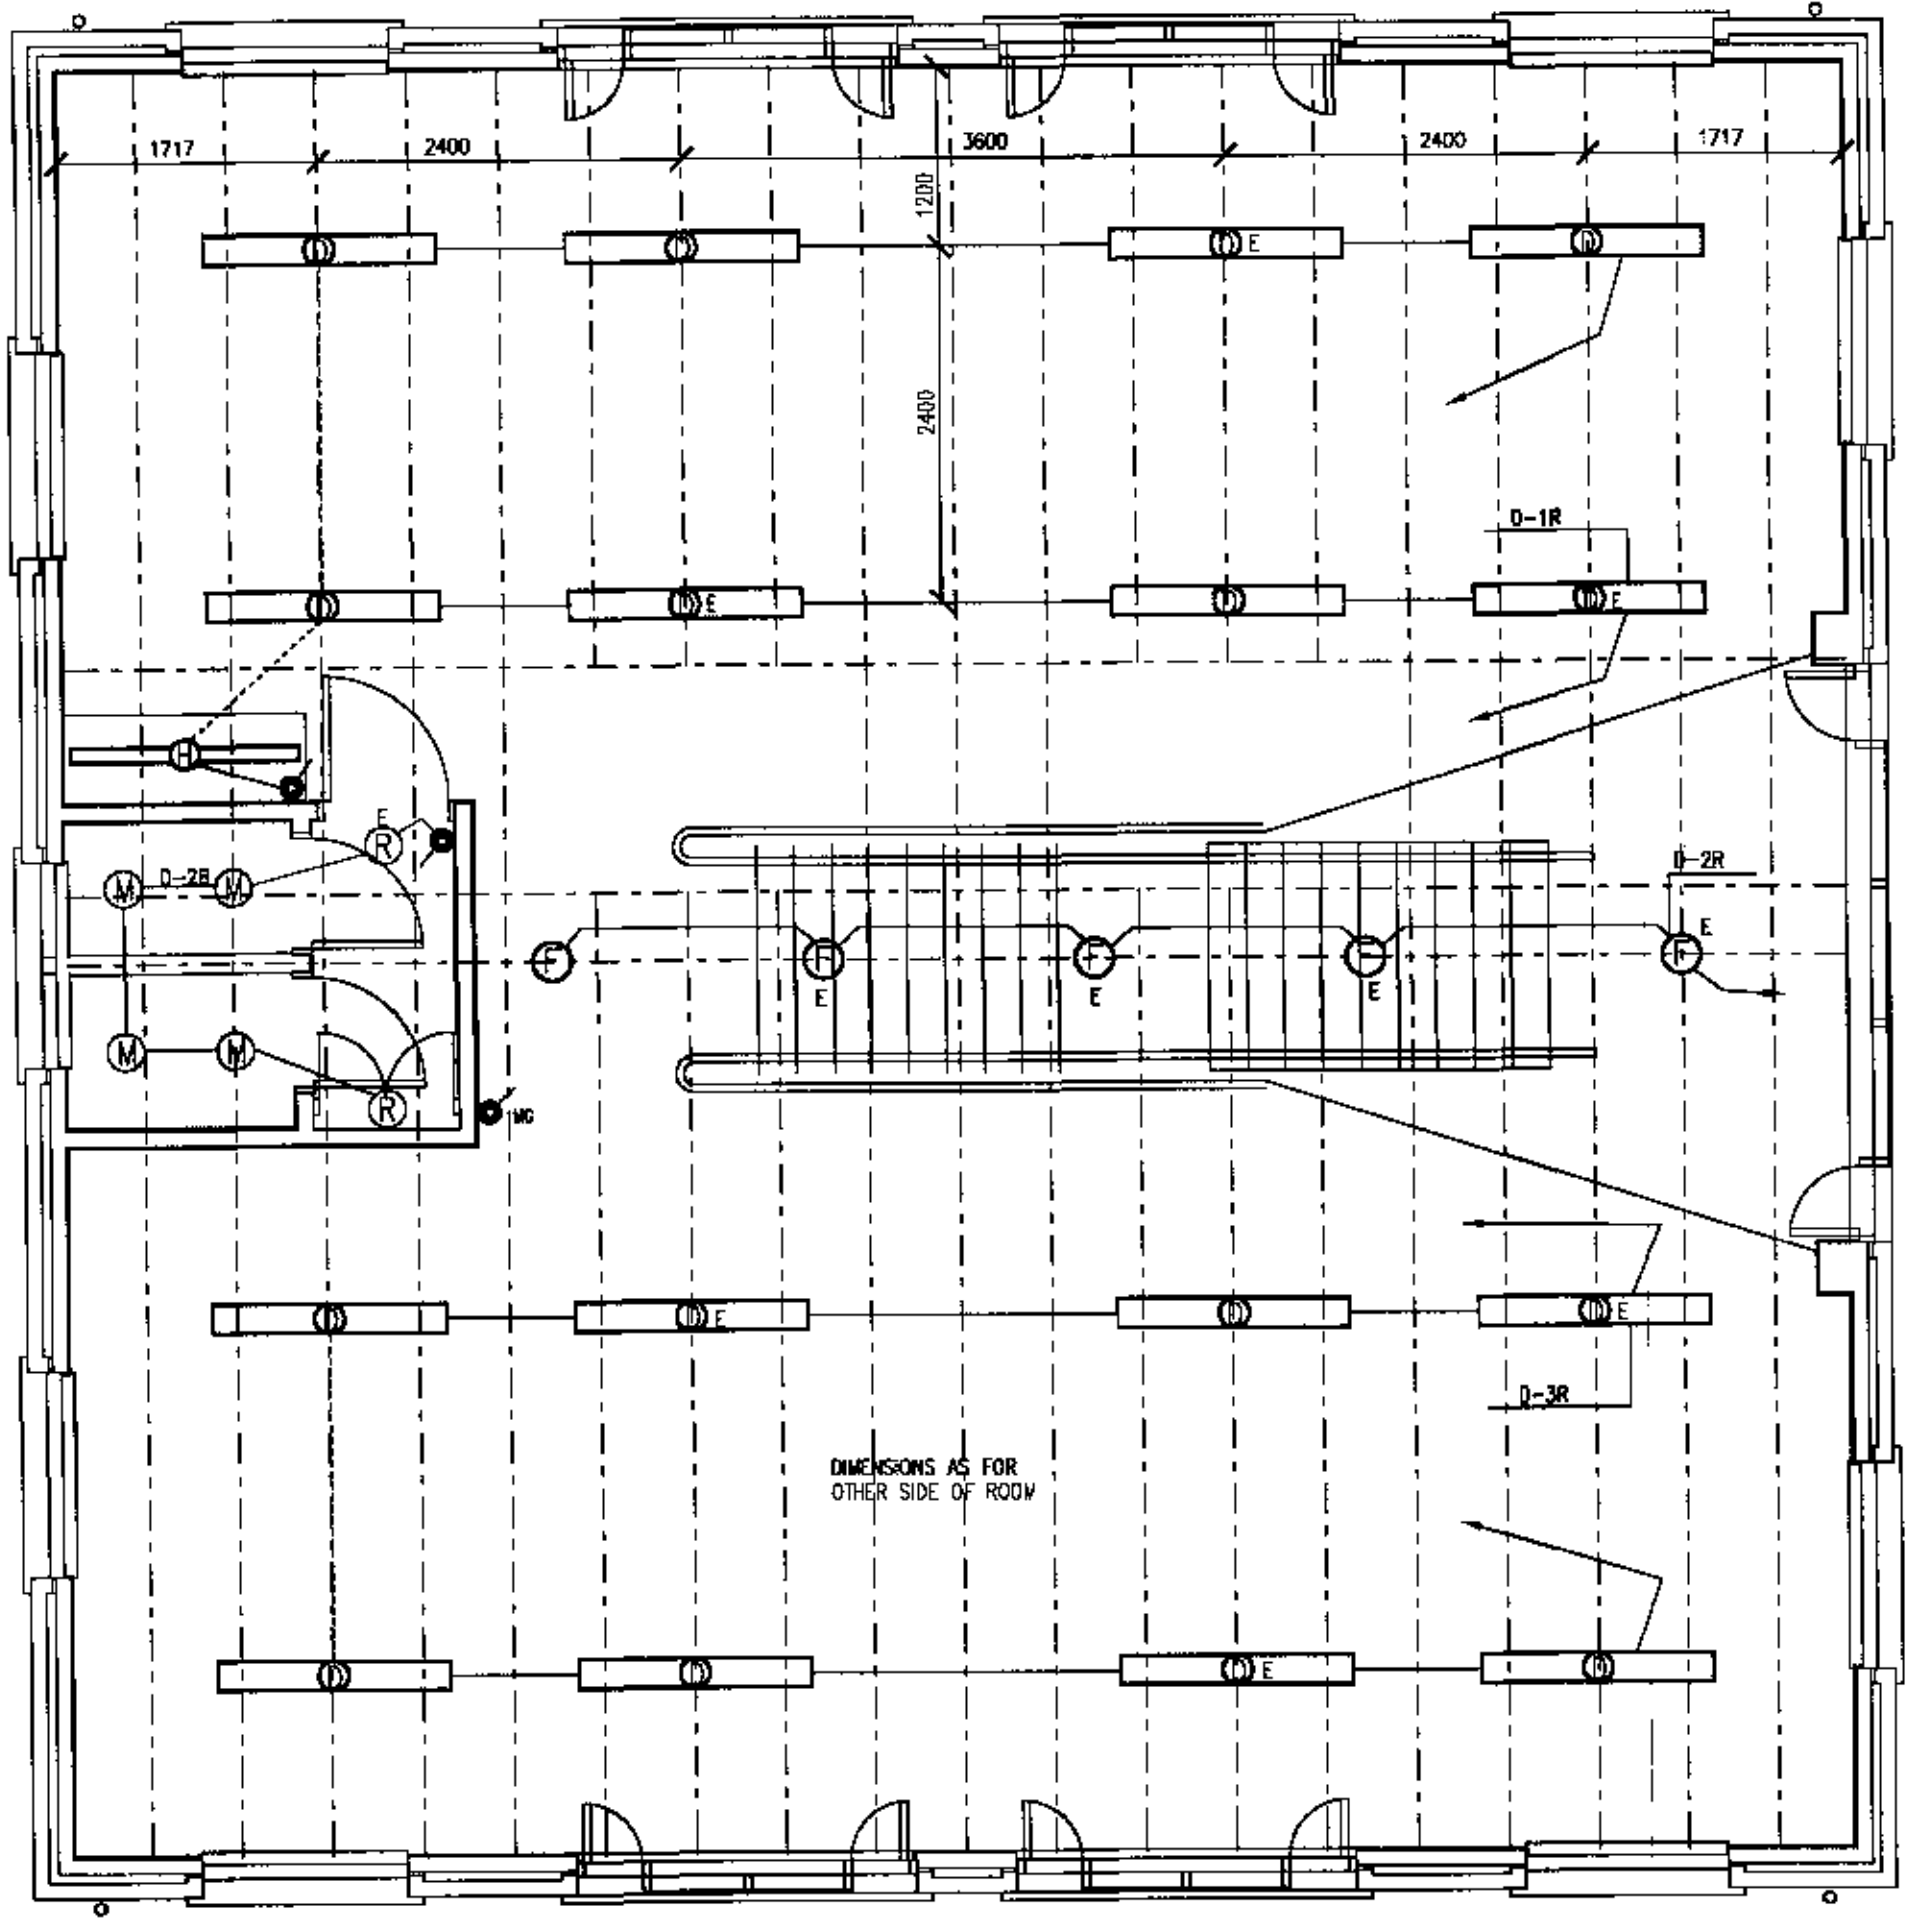

UNIT D – FIRST FLOOR

Rev.	Date	Revisions
C	23.01.02	DIMENSIONS ADDED.
B	14.12.01	DECORATIVE FITINGS DELETED. 1 No. TYPE R AND 1 No. TYPE RE ADDED.
A	16.03.01	LIGHTING SWITCH RELOCATED. 1 No. TYPE F FIG. ADDED. TYPE D FIGS MOVED.

BRUNEL
ENGINEERING CONSULTANTS LTD
1 Gloucester Row
Clifton
Bristol BS8 4AW
TN 0117 973 0835 FX 0117 973 1897

Contract
REEDSPACE LIMITED

PROPOSED OFFICE DEVELOPMENT
EASTERN ROAD, BRACKNELL

Drawing Title
UNIT D - FIRST FLOOR
LIGHTING SERVICES

25.1.02

Drawing Status
TENDER/CONTRACT

Date : DEC 2000 | Scale 1 : 50

Drawing Number: 9193/D/FF/E2 | Rev. C