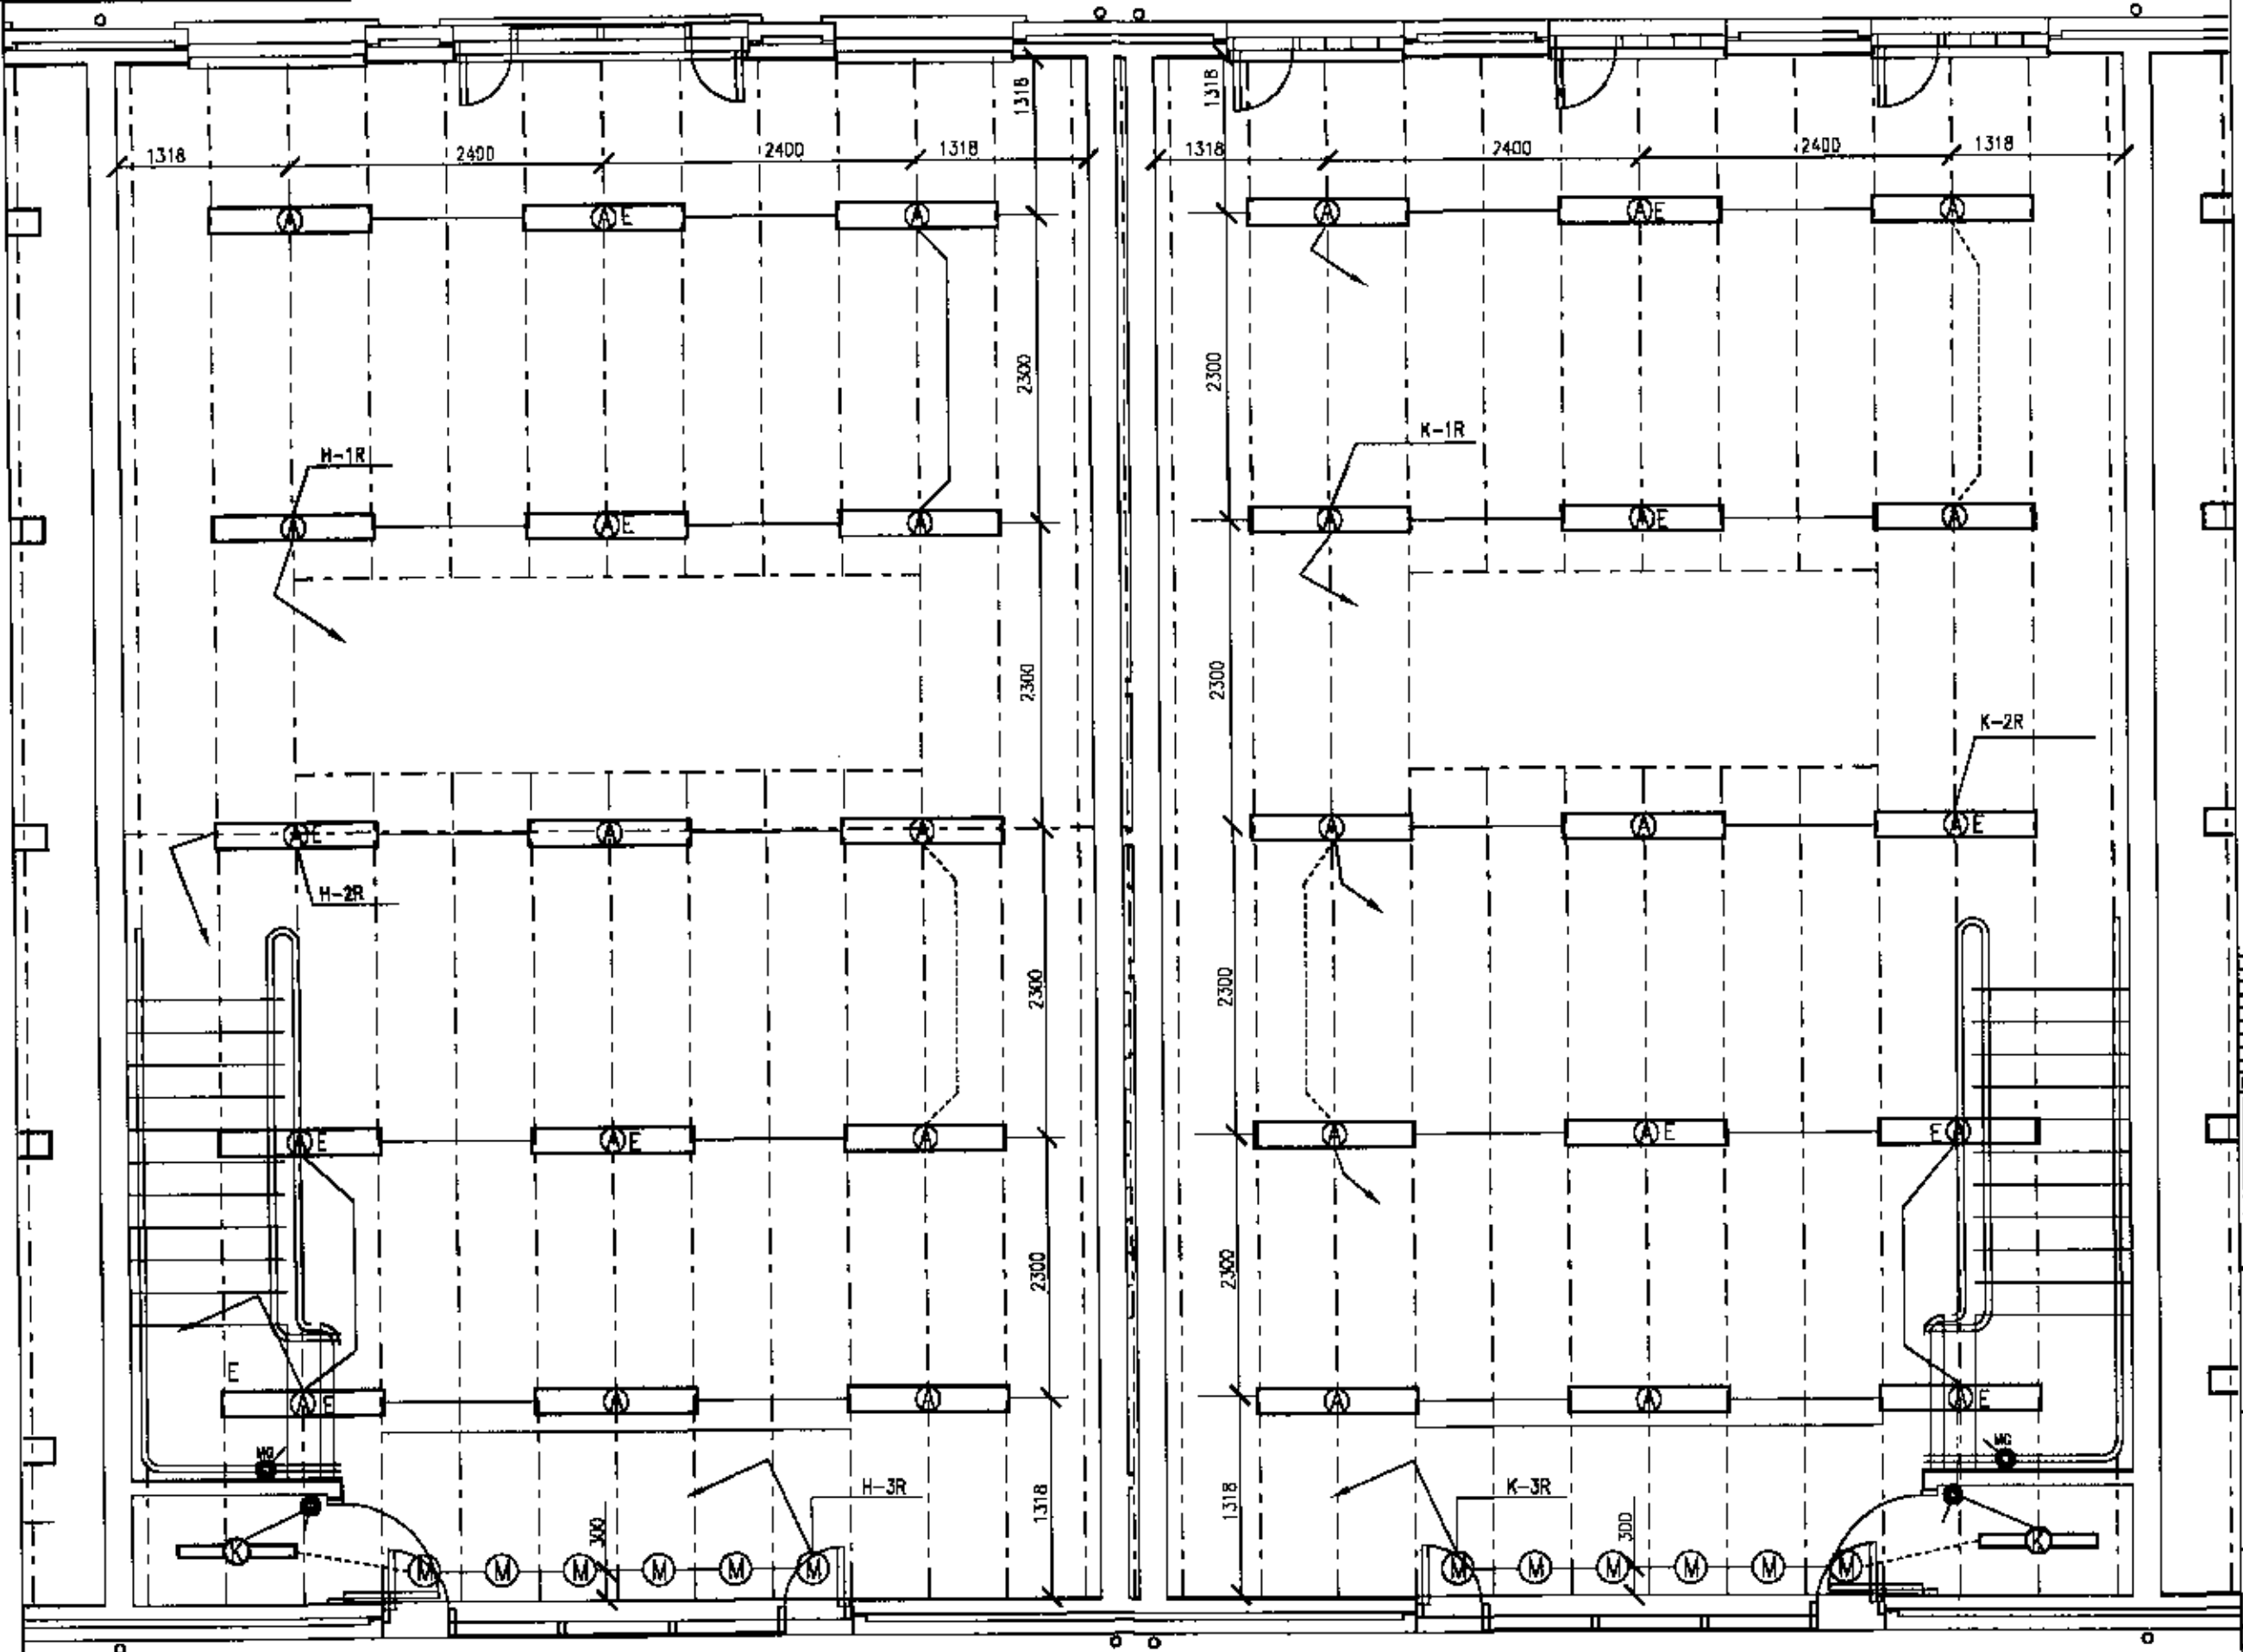

UNIT H – FIRST FLOOR PLAN

UNIT K – FIRST FLOOR PLAN

Rev.	Date	Revisions
C	23.01.02	DIMENSIONS ADDED.
B	14.12.01	TYPE 2 FITTINGS CHANGED TO K. TYPE 6 FITTINGS CHANGED TO M.
A	18.03.01	LOWIS PACK – 3 TYPE M FITTINGS DELETED, 6 TYPE C FITTINGS ADDED 1 TYPE J FITTING DELETED AND 1 TYPE A F/C ADDED. CIRCS ADDED

BRUNEL
ENGINEERING CONSULTANTS LTD
1 Gloucester Row
Clifton
Bristol BS8 4AW
TN. 0117 973 0835 FX. 0117 973 1897

Contract
REEDSPACE LIMITED

PROPOSED OFFICE DEVELOPMENT
EASTERN ROAD, BRACKNELL

Drawing Title
UNITS H & K - FIRST FLOOR
LIGHTING SERVICES

25.1.02

Drawing Status
TENDER/CONTRACT

Date : DEC 2000 | Scale 1 : 50

Drawing Number: 9193/H-K/FF/E2 | Rev. C